
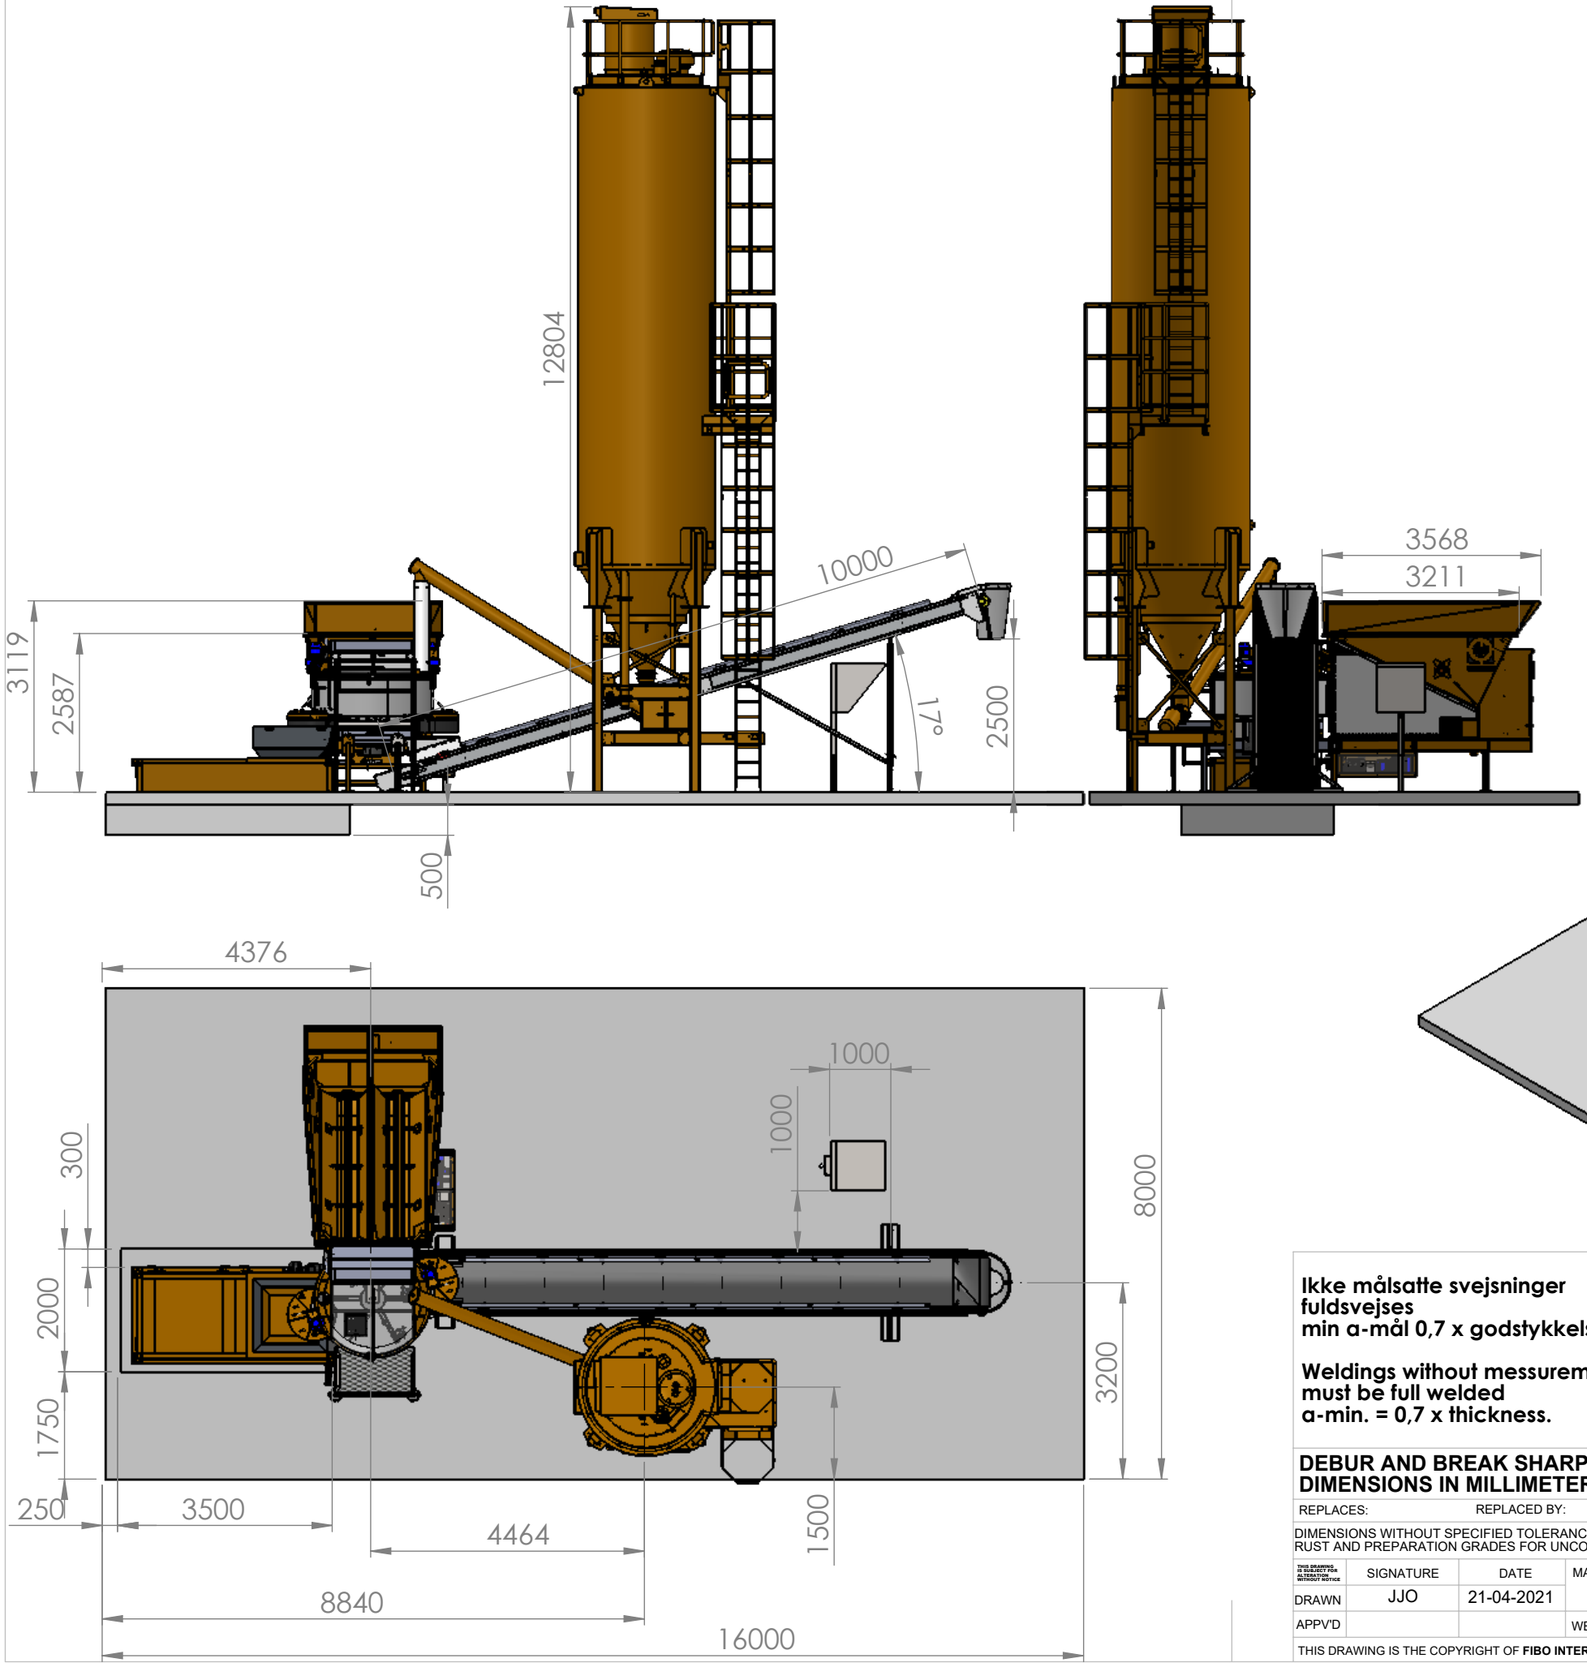


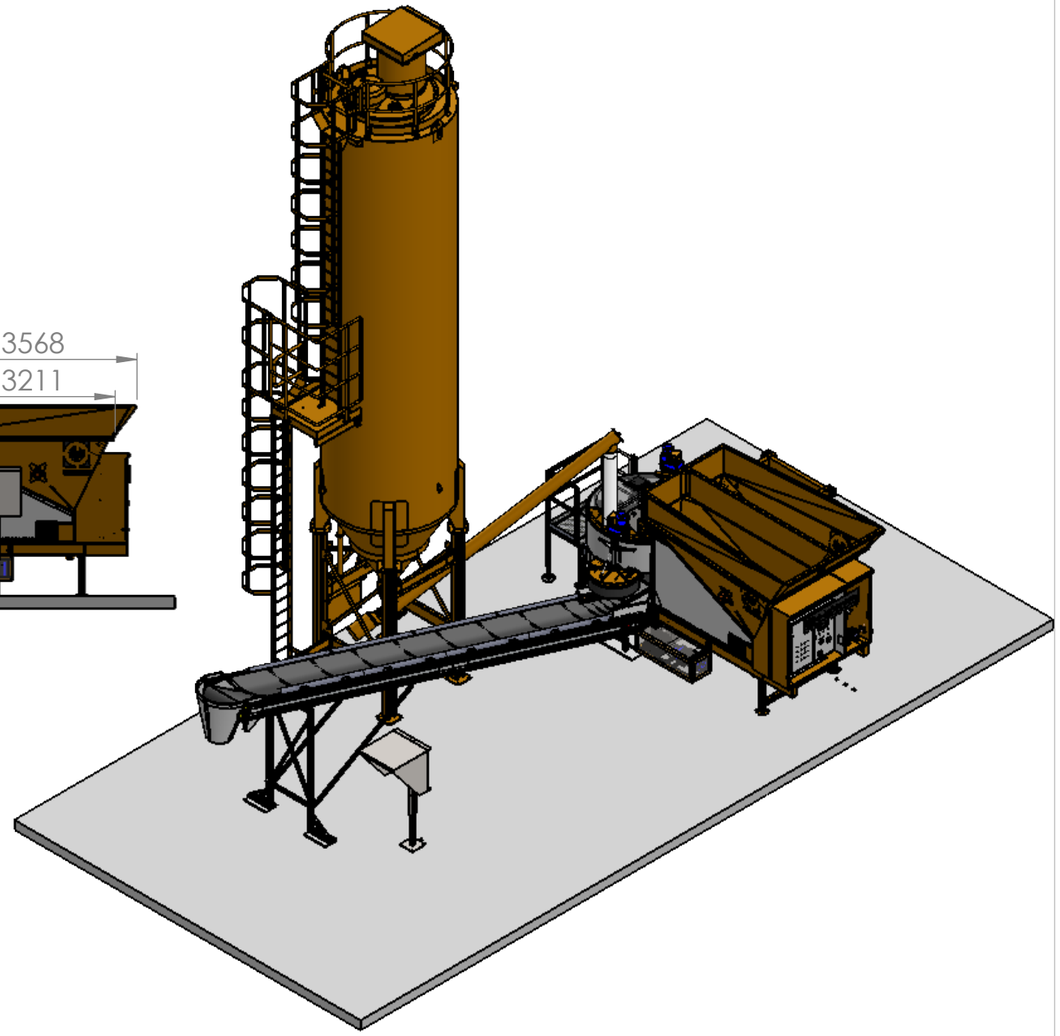

Ikke målsatte svejsninger fuldsvejses
min a-mål 0,7 x godstykkelse

Weldings without messurement must be full welded
a-min. = 0,7 x thickness.

DEBUR AND BREAK SHARP EDGES
DIMENSIONS IN MILLIMETER


REPLACES: REPLACED BY:

DIMENSIONS WITHOUT SPECIFIED TOLERANCES ACCORDING TO ISO2768-mL & ISO13920-AE
RUST AND PREPARATION GRADES FOR UNCOATED STEEL: DS/EN ISO8501-1-C

	SIGNATURE	DATE	MATERIAL:	SCALE
DRAWN	JJO	21-04-2021		1:100
APPV'D			WEIGHT: Kg	A3

DELIVERY DATE: | PO. NO.:
ITEMS AS SHOWN: | CASE NO.:
ITEMS MIRRORED: | RAL:

WELDING (DS/EN ISO 5817-D)

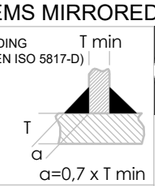


fibo intercon a/s
Herningvej 4, DK-6920 Videbaek
www.fibointercon.com


GENSTAND: FS1200 w/2 outlet gates + payment
TITLE: 0,8x10m conveyor recycle water unit


DWG NO. 45034157C
REVISION

THIS DRAWING IS SUBJECT FOR ALTERATION WITHOUT NOTICE

THIS DRAWING IS THE COPYRIGHT OF **FIBO INTERCON A/S** AND MUST NOT BE SHOWN TO ANY THIRD PARTY OR REPRODUCED IN WHOLE OR PART WHITHOUT THE COMPANY'S WRITTEN PERMISSION.

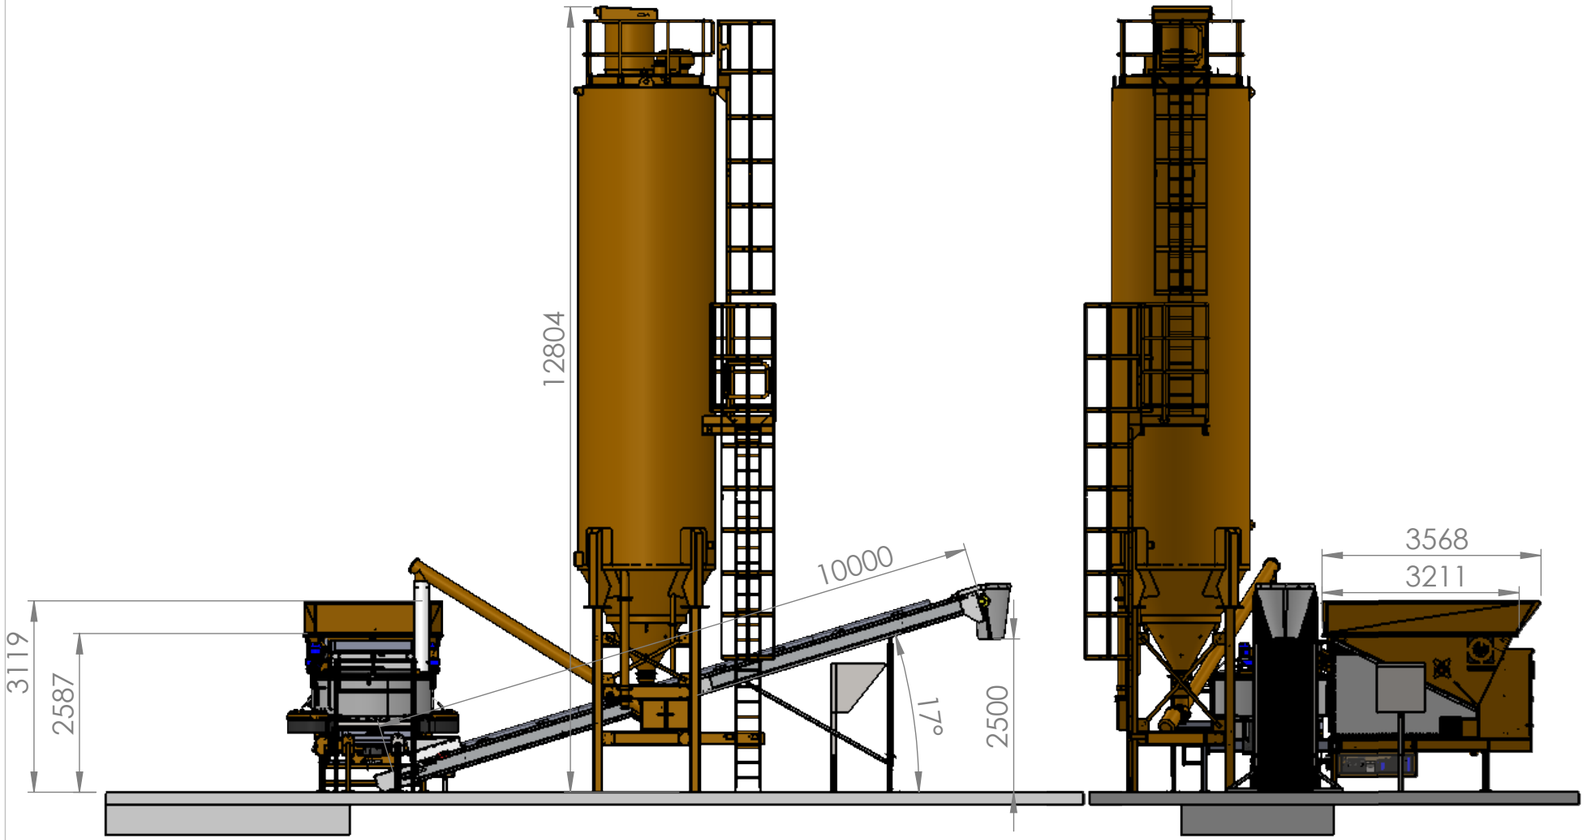

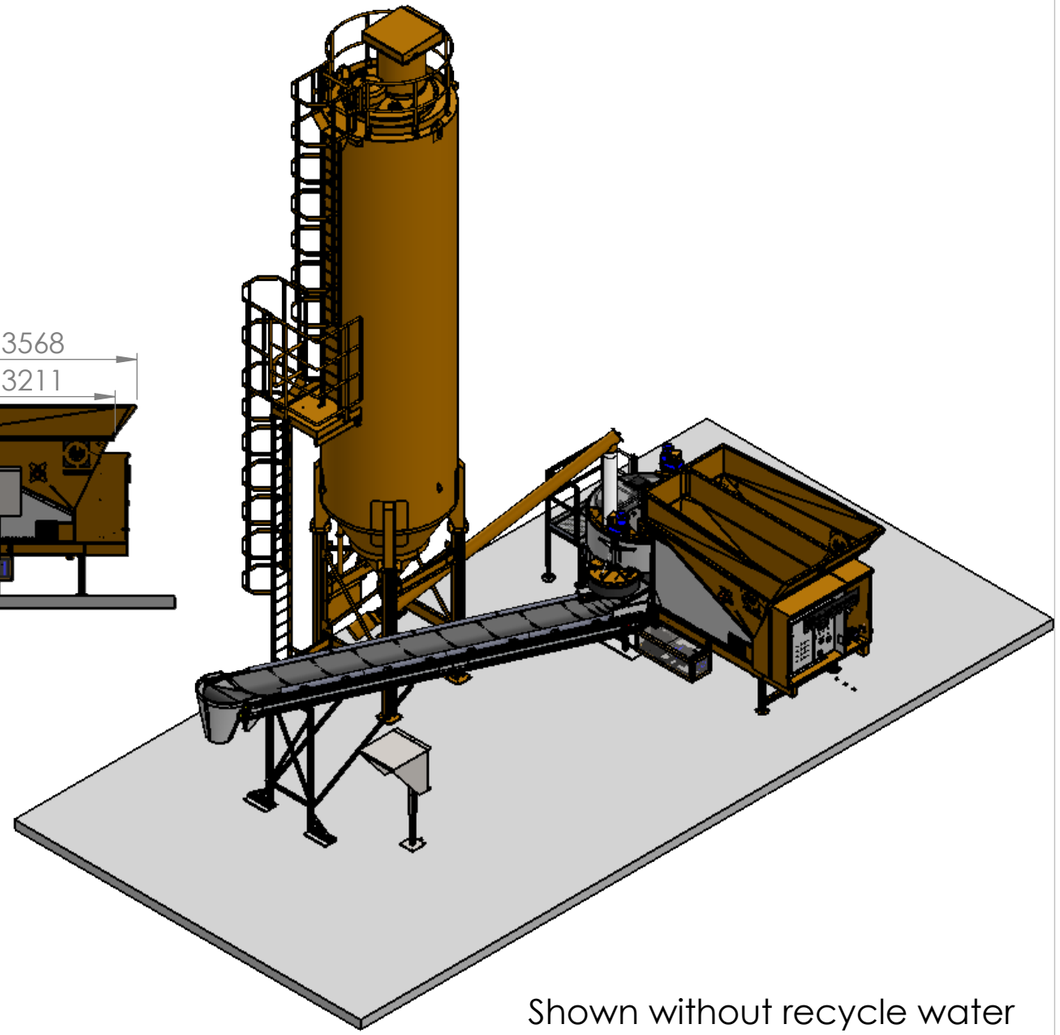

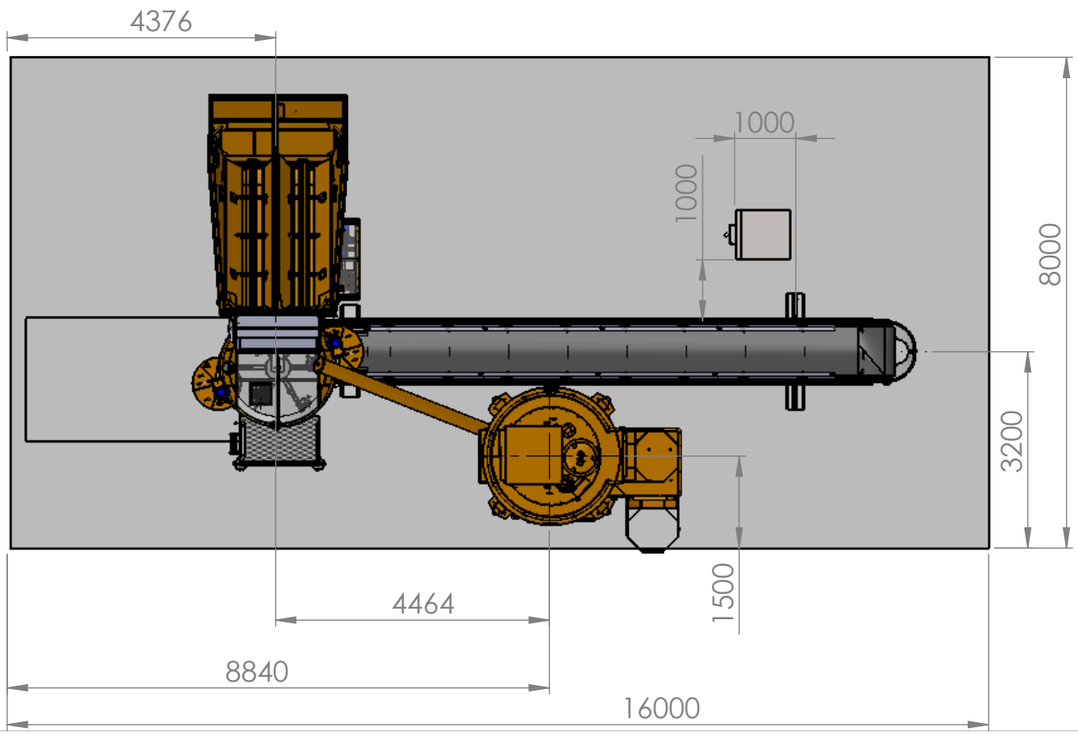

Shown without recycle water

Ikke målsatte svejsninger fuldsvejses
min a-mål 0,7 x godstykkelse


Weldings without messurement must be full welded
a-min. = 0,7 x thickness.

DEBUR AND BREAK SHARP EDGES
DIMENSIONS IN MILLIMETER

REPLACES: REPLACED BY:

DELIVERY DATE: | PO. NO.:
ITEMS AS SHOWN: | CASE NO.:
ITEMS MIRRORED: | RAL:

WELDING (DS/EN ISO 5817-D)

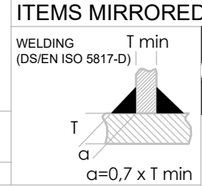

fibo intercon a/s
Herningvej 4, DK-6920 Videbaek
www.fibointercon.com

GENSTAND: FS1200 w/2 outlet gates + payment
TITLE: 0,8x10m conveyor recycle water unit

DIMENSIONS WITHOUT SPECIFIED TOLERANCES ACCORDING TO ISO2768-mL & ISO13920-AE
RUST AND PREPARATION GRADES FOR UNCOATED STEEL: DS/EN ISO8501-1-C

THIS DRAWING IS SUBJECT FOR ALTERATION WITHOUT NOTICE

	SIGNATURE	DATE	MATERIAL:	SCALE
DRAWN	JJO	21-04-2021		1:100
APPV'D			WEIGHT: Kg	A3

DWG NO. 45034157C REVISION

THIS DRAWING IS THE COPYRIGHT OF **FIBO INTERCON A/S** AND MUST NOT BE SHOWN TO ANY THIRD PARTY OR REPRODUCED IN WHOLE OR PART WHITHOUT THE COMPANY's WRITTEN PERMISSION.