
Typical Piping for PH-560 thru PH-700 with Pearson Heater

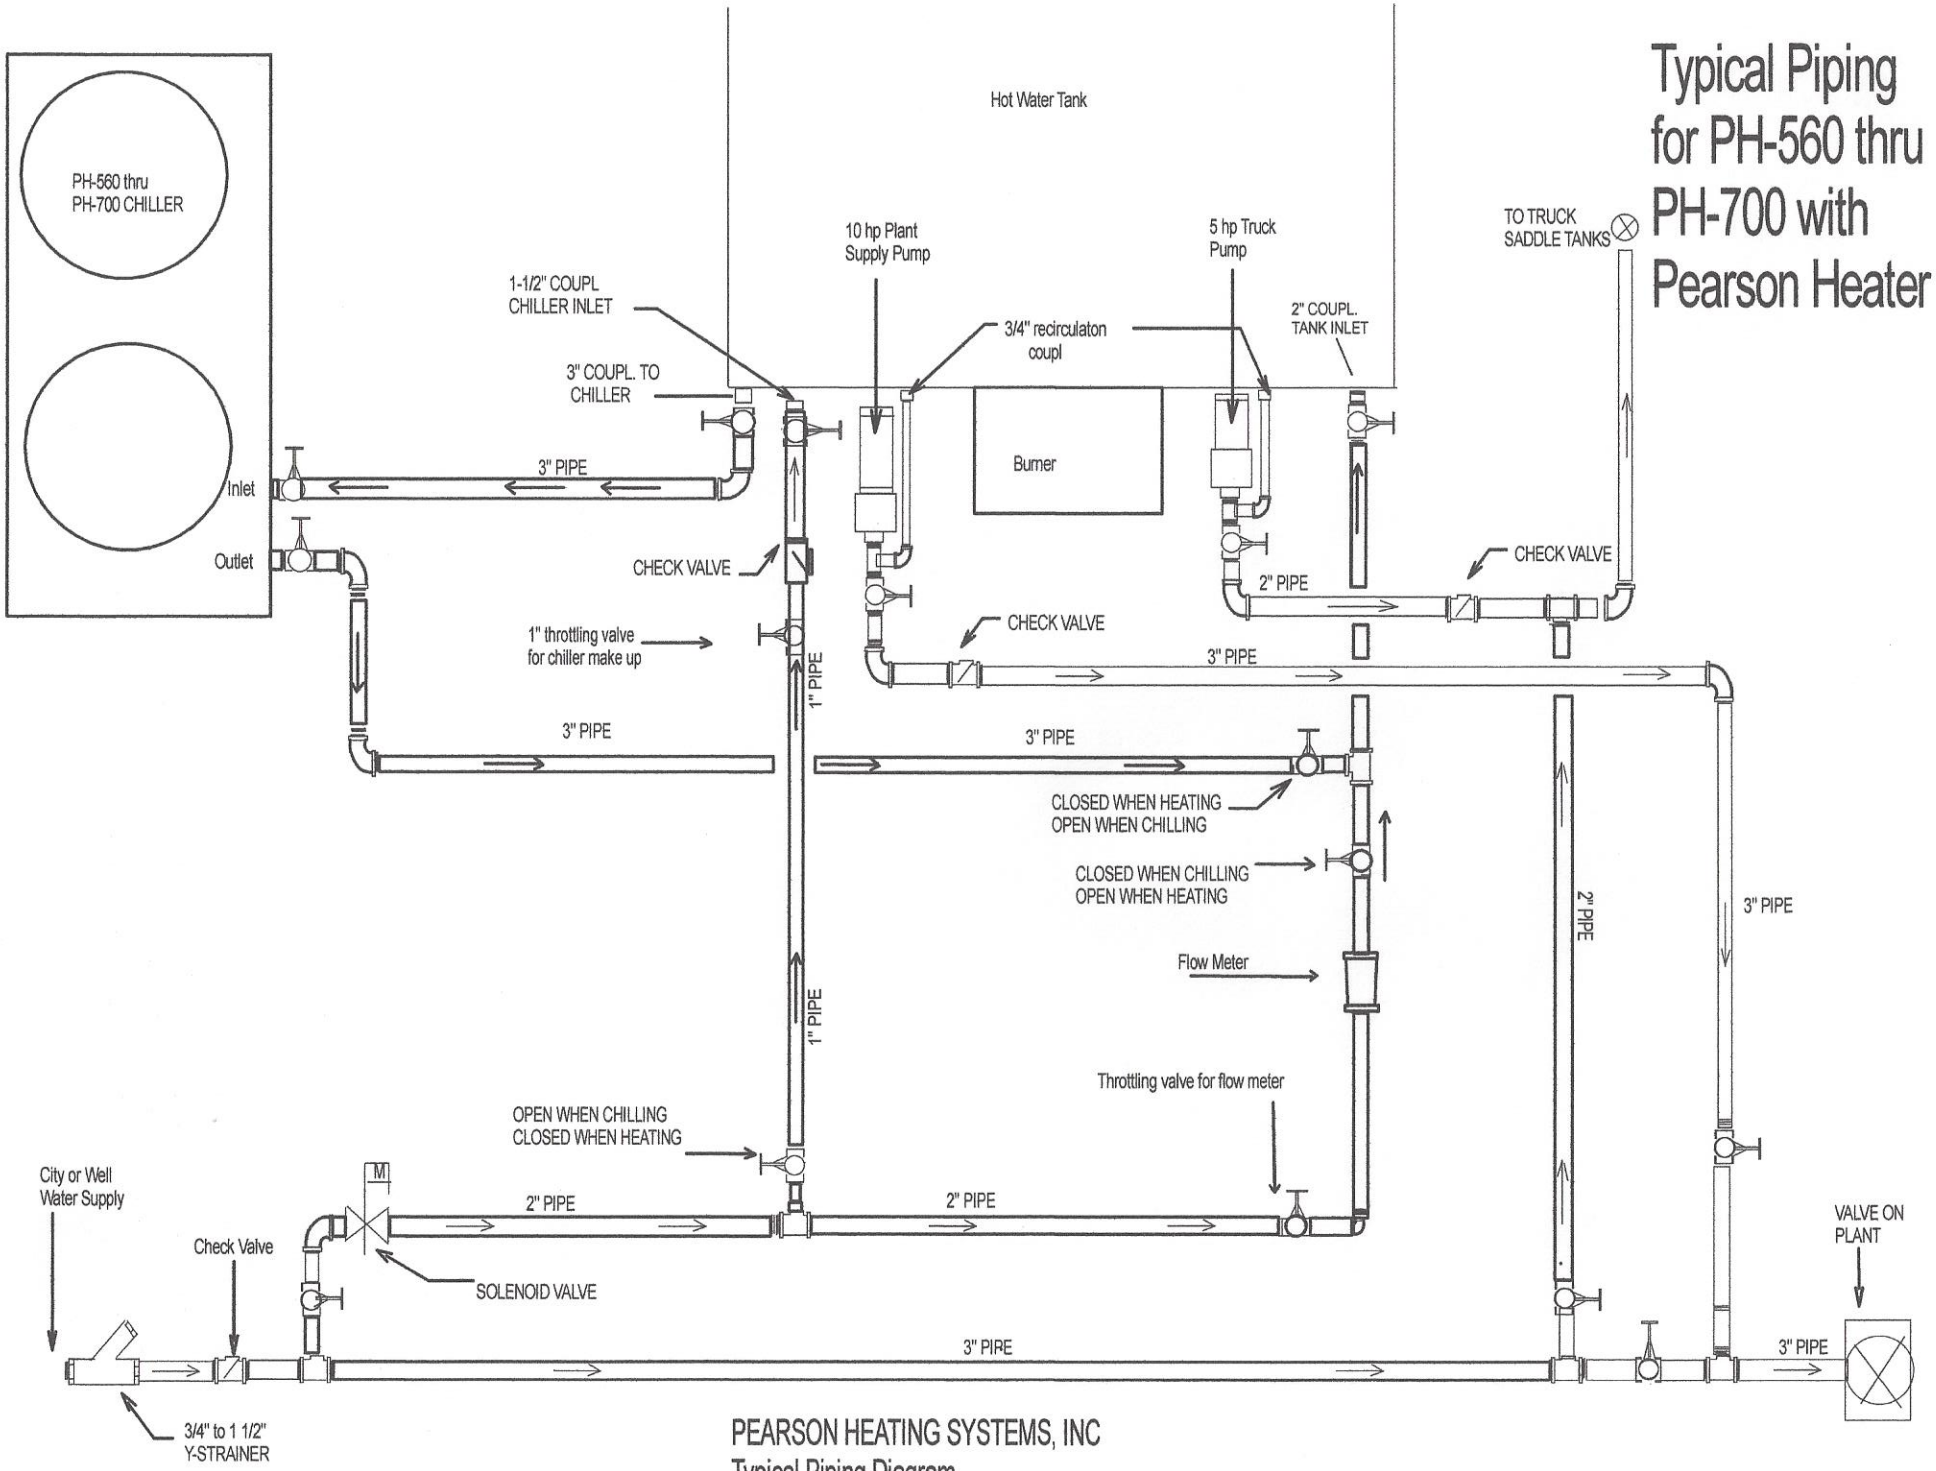

PEARSON HEATING SYSTEMS, INC
Typical Piping Diagram