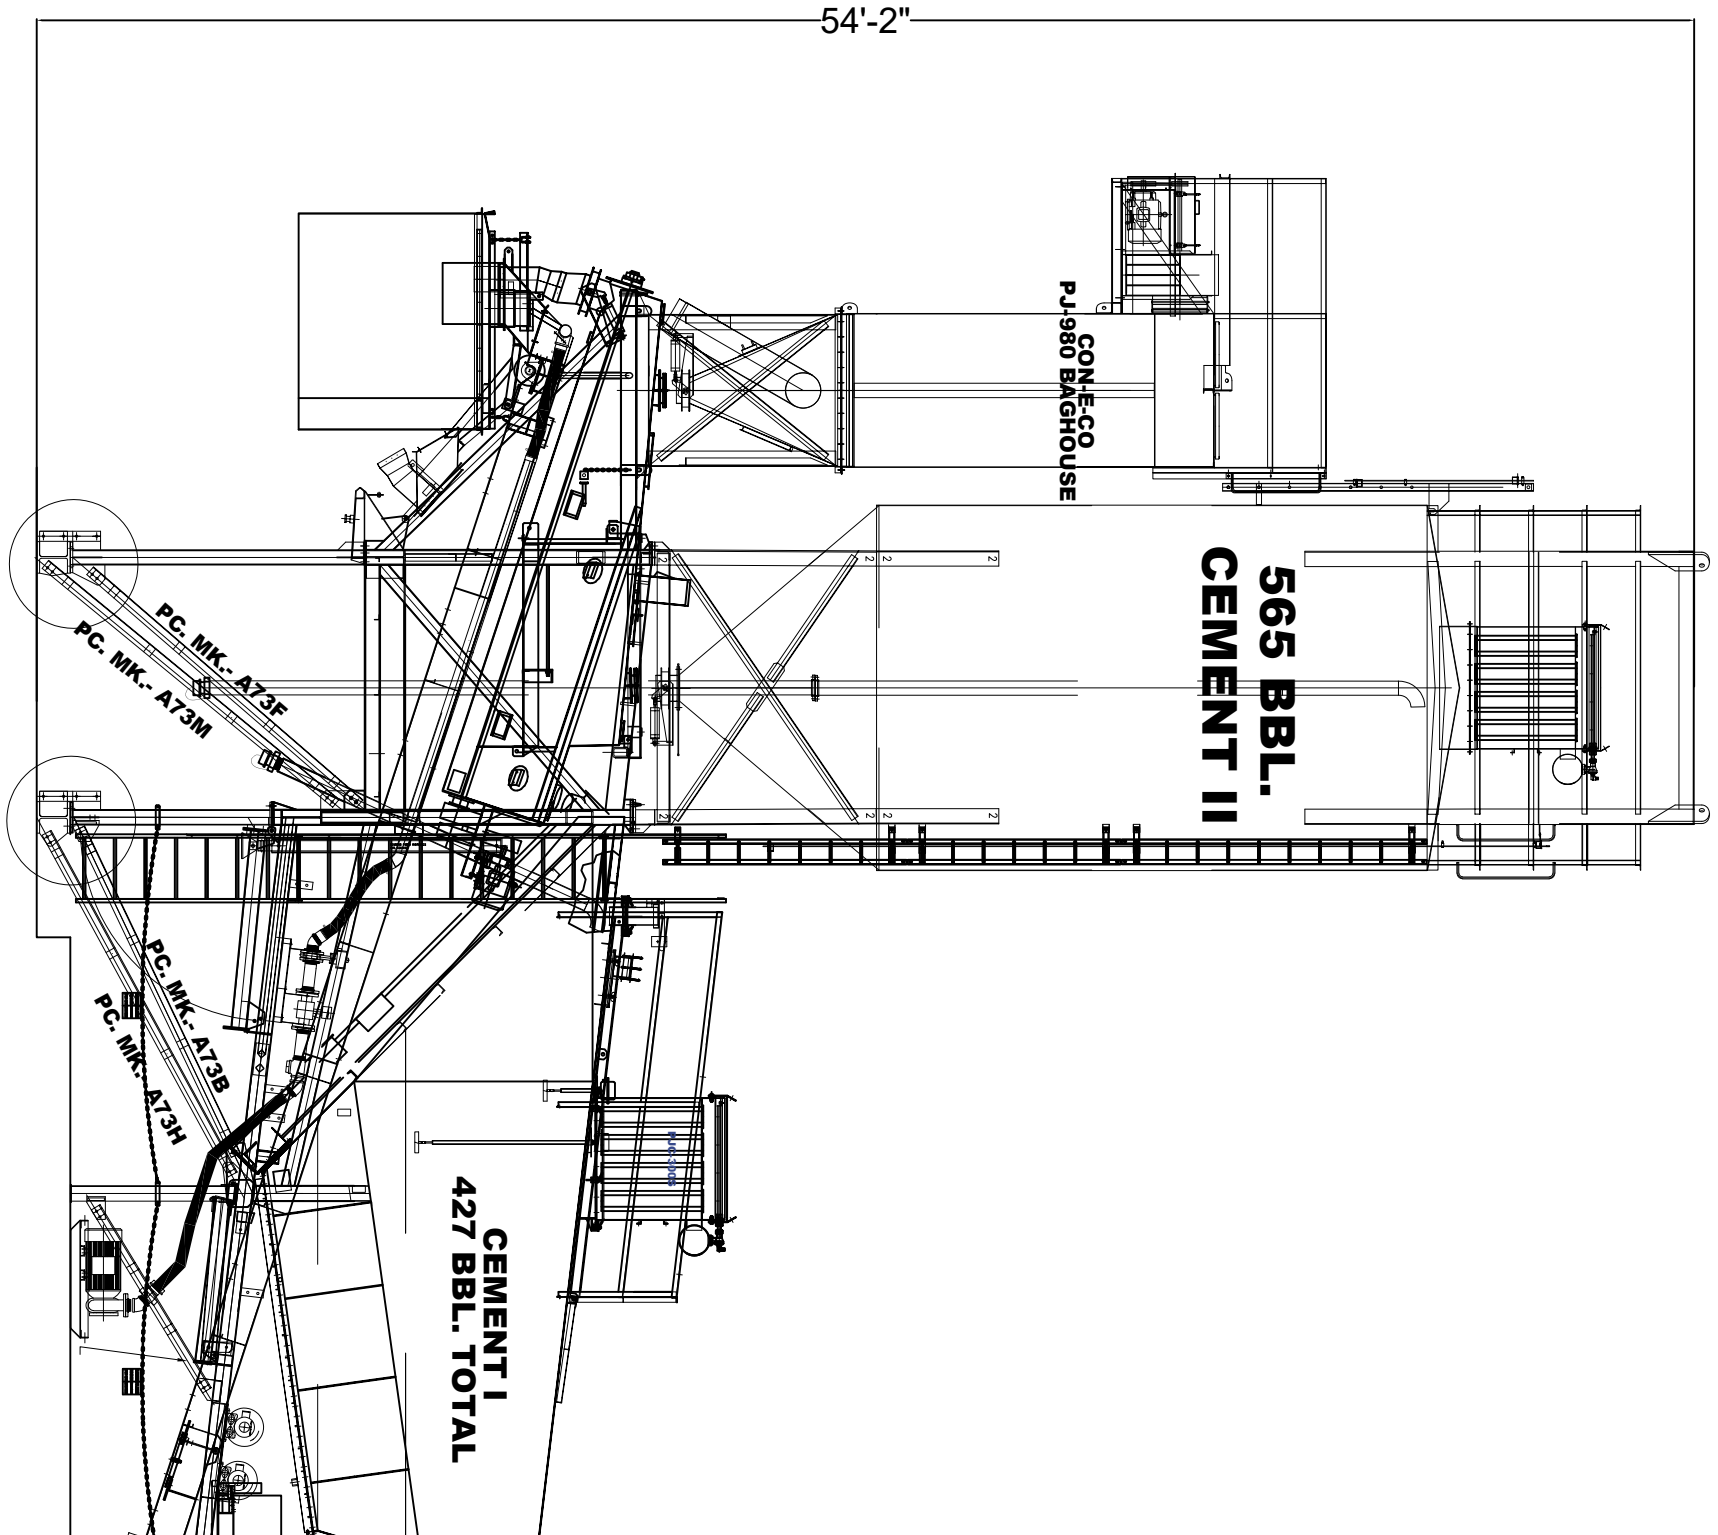


NO.	REVISION	DATE

CON-E-CO_427_CONCRETE_BATCH_PLANT

GENERAL_ELEVATIONS

SALES

DRAWN	CHECK			SCALE
SH	SH			NS

DATE	DRAWING NO.	REVISION
03/12/17	000-000 SHEETXOFX	#

DHE INC. CONCRETE EQUIP
TRACY 145 GANDY DANCER DR. CALIFORNIA

THIS DRAWING, ITS DESIGN, DETAIL AND INVENTION, ARE THE PROPERTY OF DAVE HUMPHREY ENTERPRISES, INC., SUBMITTED TO THE RECIPIENT IN CONFIDENCE, AND SHALL NOT BE COPIED IN ANY MANNER NOR DISCLOSED TO ANY OUTSIDE PARTY WITHOUT THE WRITTEN CONSENT OF THIS COMPANY. THEY SHALL BE USED EXCLUSIVELY FOR REFERENCE WORK ON CONTRACTS OR PROPOSALS SUBMITTED BY DAVE HUMPHREY ENTERPRISES, INC. AND SHALL BE RETURNED ON REQUEST. ALL RIGHTS RESERVED.