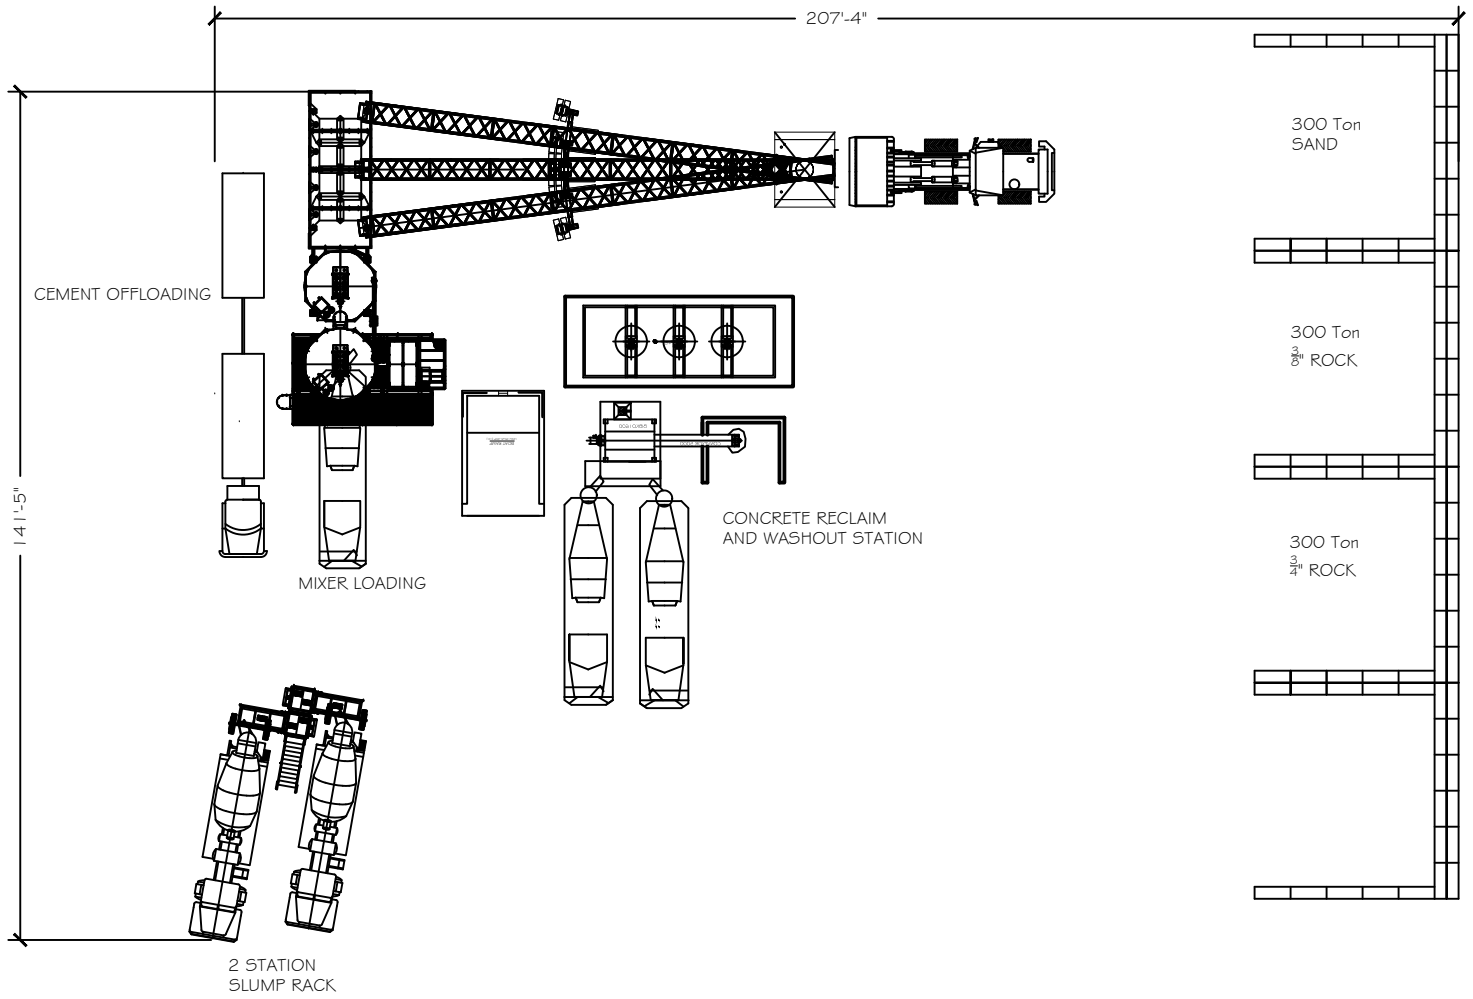



NOBLE

DHE INC. CONCRETE EQUIP
TRACY 1-45 GANDY DANCER DR. CALIFORNIA

THIS DRAWING, ITS DESIGN, DETAIL AND INVENTION, ARE THE PROPERTY OF DAVE HUMPHREY ENTERPRISES, INC., SUBMITTED TO THE RECIPIENT IN CONFIDENCE. AS SUCH, IT SHALL NOT BE COPIED, LOANED OR DISCLOSED TO ANY OTHER PERSON OR PARTY WITHOUT THE WRITTEN CONSENT OF THIS COMPANY. THEY SHALL BE USED EXCLUSIVELY FOR REFERENCE WORK ON CONTRACTS OR PROPOSALS SUBMITTED BY DAVE HUMPHREY ENTERPRISES, INC. AND SHALL BE RETURNED ON REQUEST. ALL RIGHTS RESERVED.

CONCRETE_READY_MIXED_COMPANY


CON-E-CO_DRY_CONCRETE_BATCH_PLANT

GENERAL_LAYOUT

| NO | REVISION | DATE |
|---|---|---|
| | | |

| DRAWN | CHECK | SCALE | DATE | DRAWING NO. | REVISION |
|---|---|---|---|---|---|
| SH | SH | NS | 01/25/21 | 000-000 | # |

SHEETXOFX

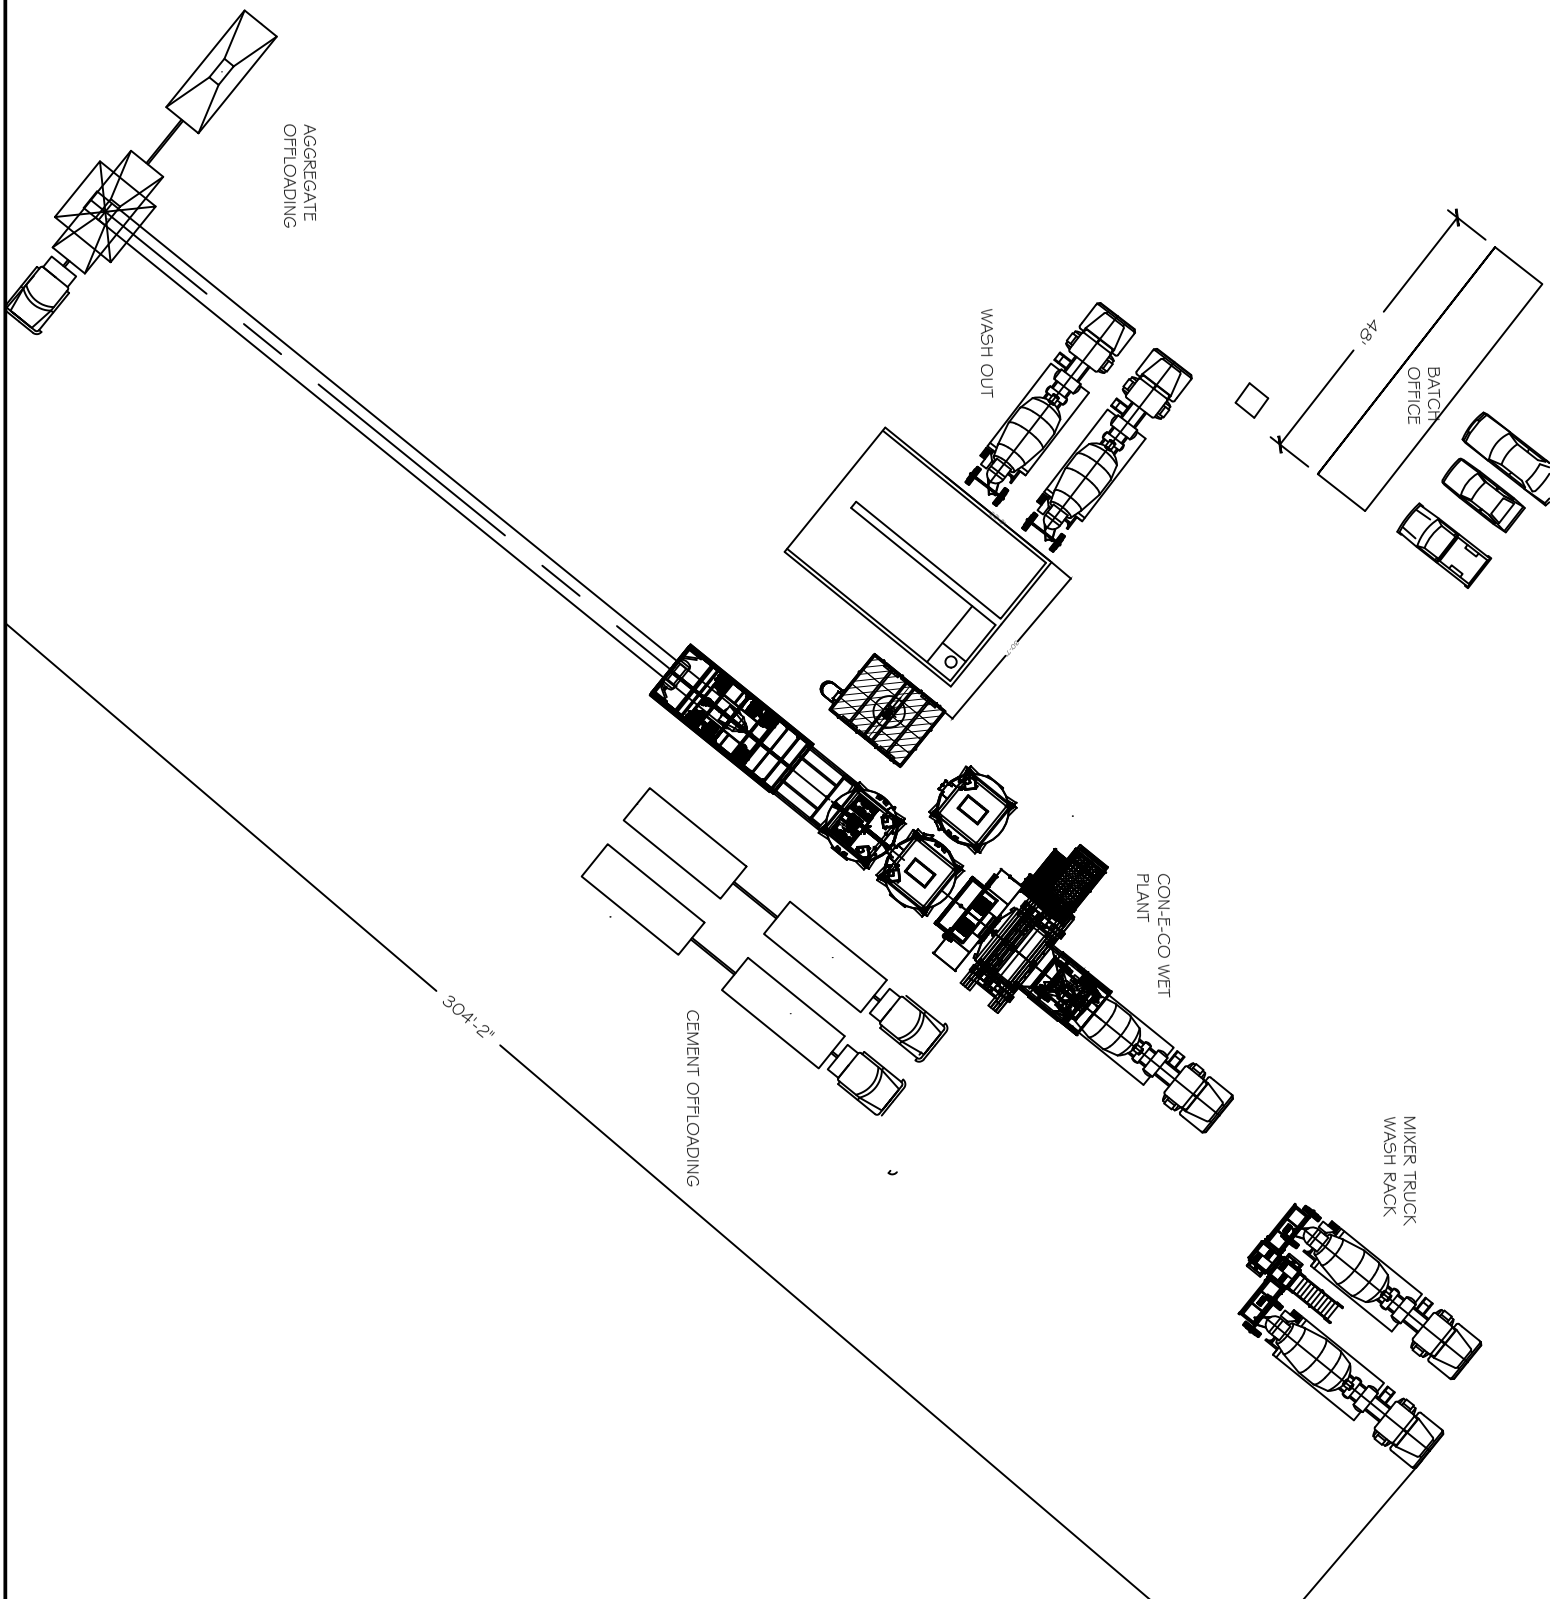


| NO. | REVISION | DATE |
|---|---|---|
| | | |

CONCRETE_READY_MIXED_COMPANY

CON-E-CO_WET_CONCRETE_BATCH_PLANT

GENERAL_LAYOUT


| DRAWN | CHECK | | | SCALE |
|---|---|---|---|---|
| SH | SH | | | NS |


| DATE | DRAWING NO. | REVISION |
|---|---|---|
| 01/25/21 | 000-000 SHEETXOFX | # |

DHE INC. CONCRETE EQUIP
TRACY 145 GANDY DANCER DR. CALIFORNIA

NOBLE

THIS DRAWING, ITS DESIGN, DETAIL AND INVENTION, ARE THE PROPERTY OF DAVE HUMPHREY ENTERPRISES, INC., SUBMITTED TO THE RECIPIENT IN CONFIDENCE, AND SHALL NOT BE COPIED IN ANY MANNER NOR DISCLOSED TO ANY OUTSIDE PARTY WITHOUT THE WRITTEN CONSENT OF THIS COMPANY. THEY SHALL BE USED EXCLUSIVELY FOR REFERENCE WORK ON CONTRACTS OR PROPOSALS SUBMITTED BY DAVE HUMPHREY ENTERPRISES, INC. AND SHALL BE RETURNED ON REQUEST. ALL RIGHTS RESERVED.

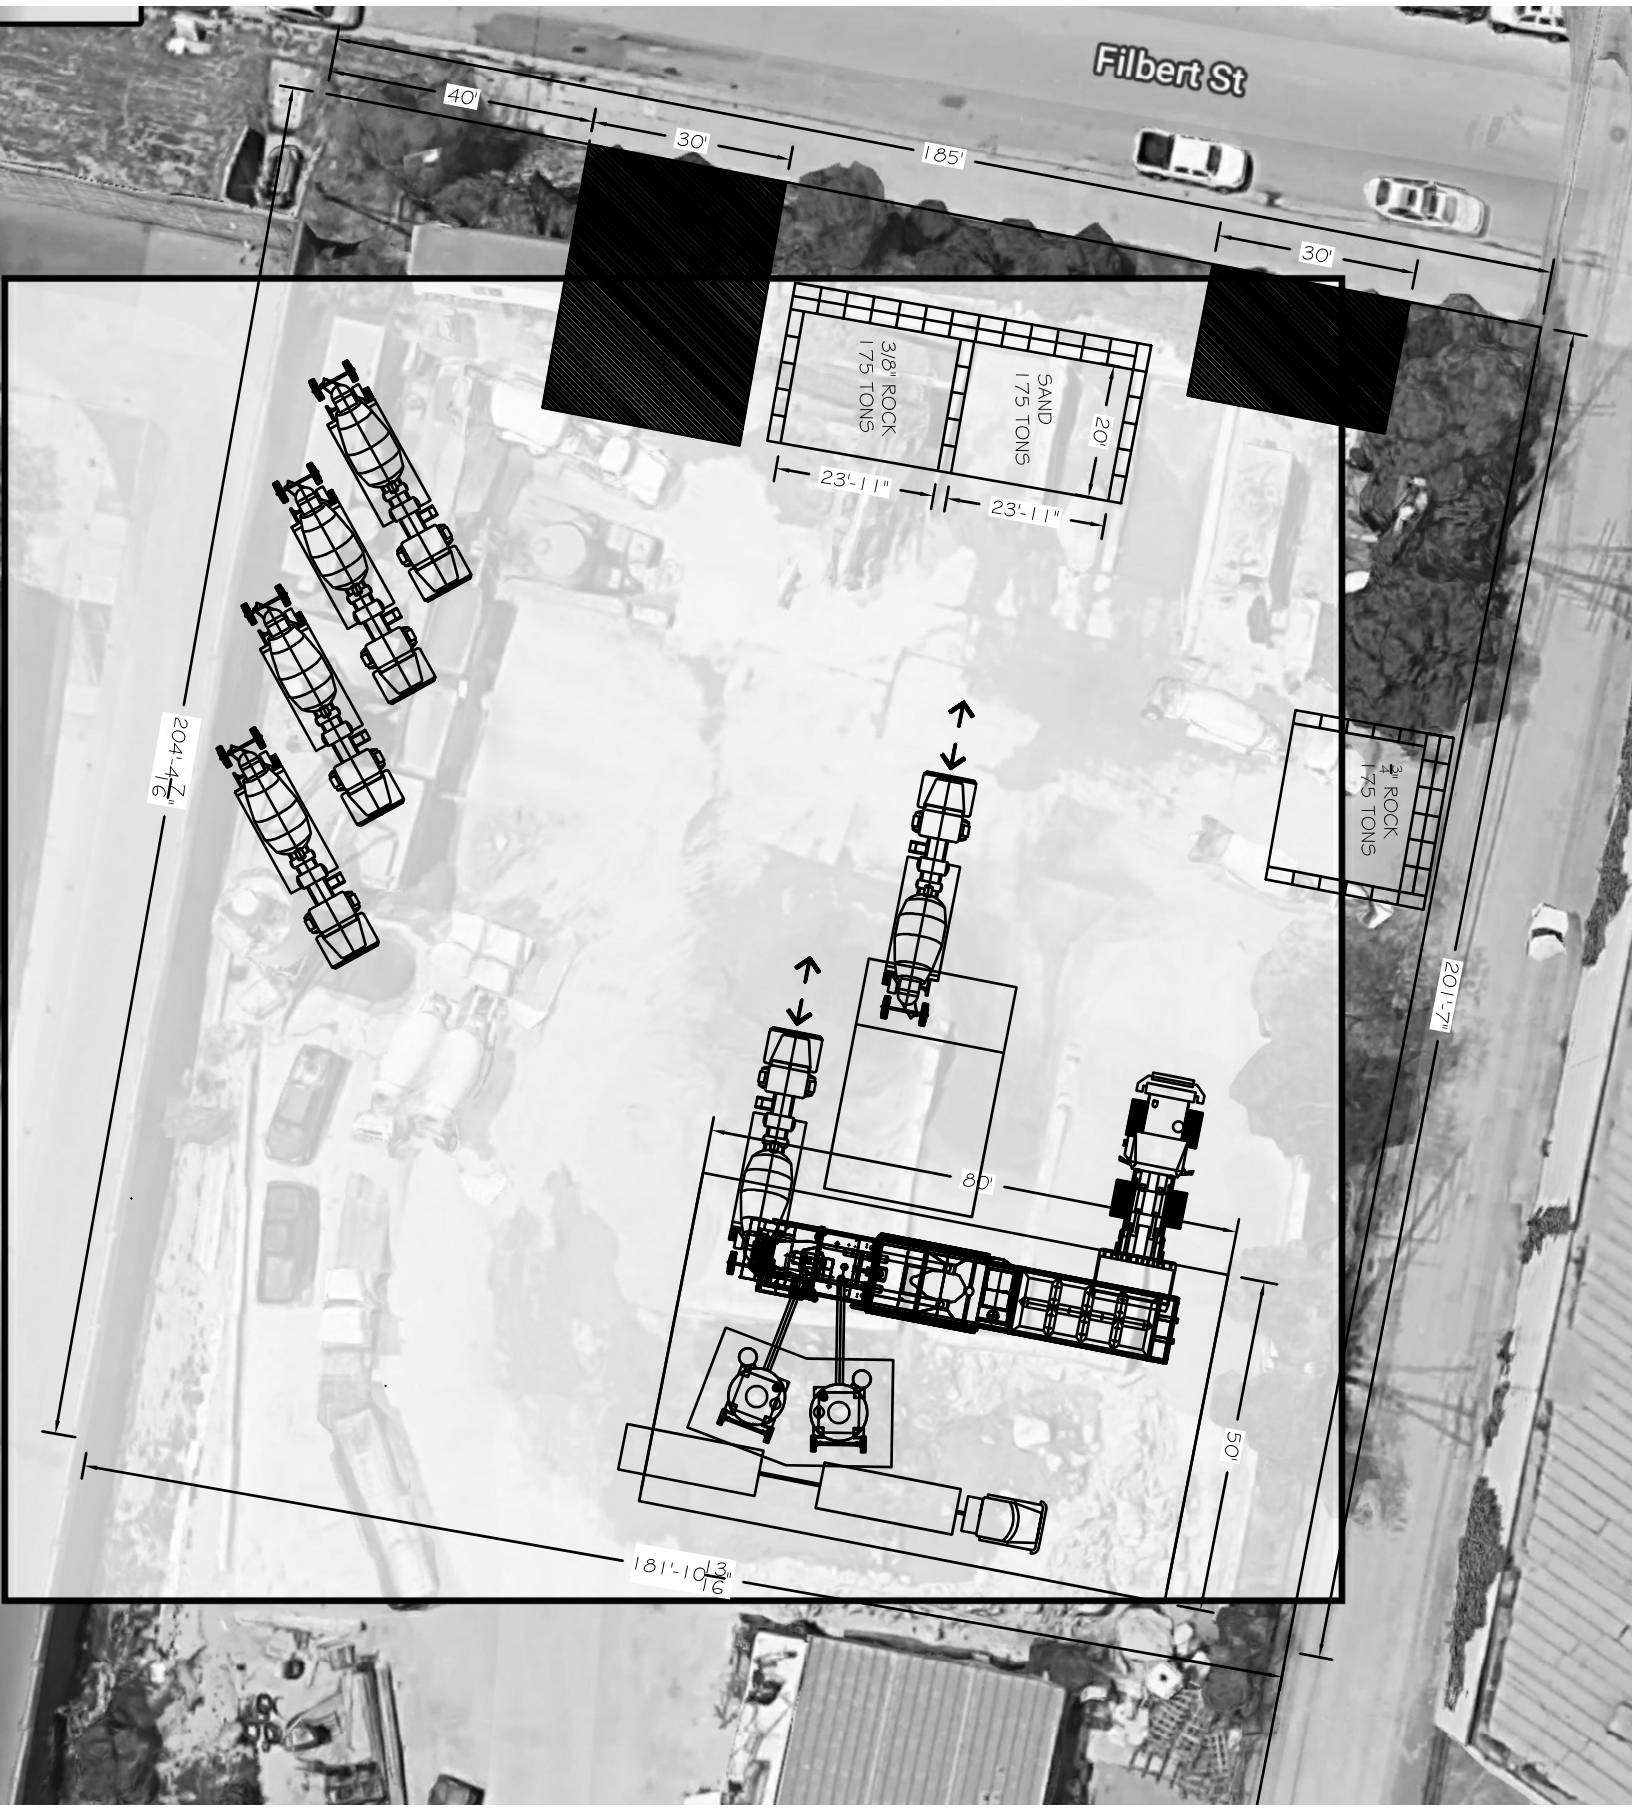
Filbert St
40'
30'
185'
30'
3/8" ROCK
175 TONS
SAND
175 TONS
20'
23'-11"
23'-11"
3/4" ROCK
175 TONS
204'-4 7/16"
201'-7"
80'
50'
181'-10 13/16"

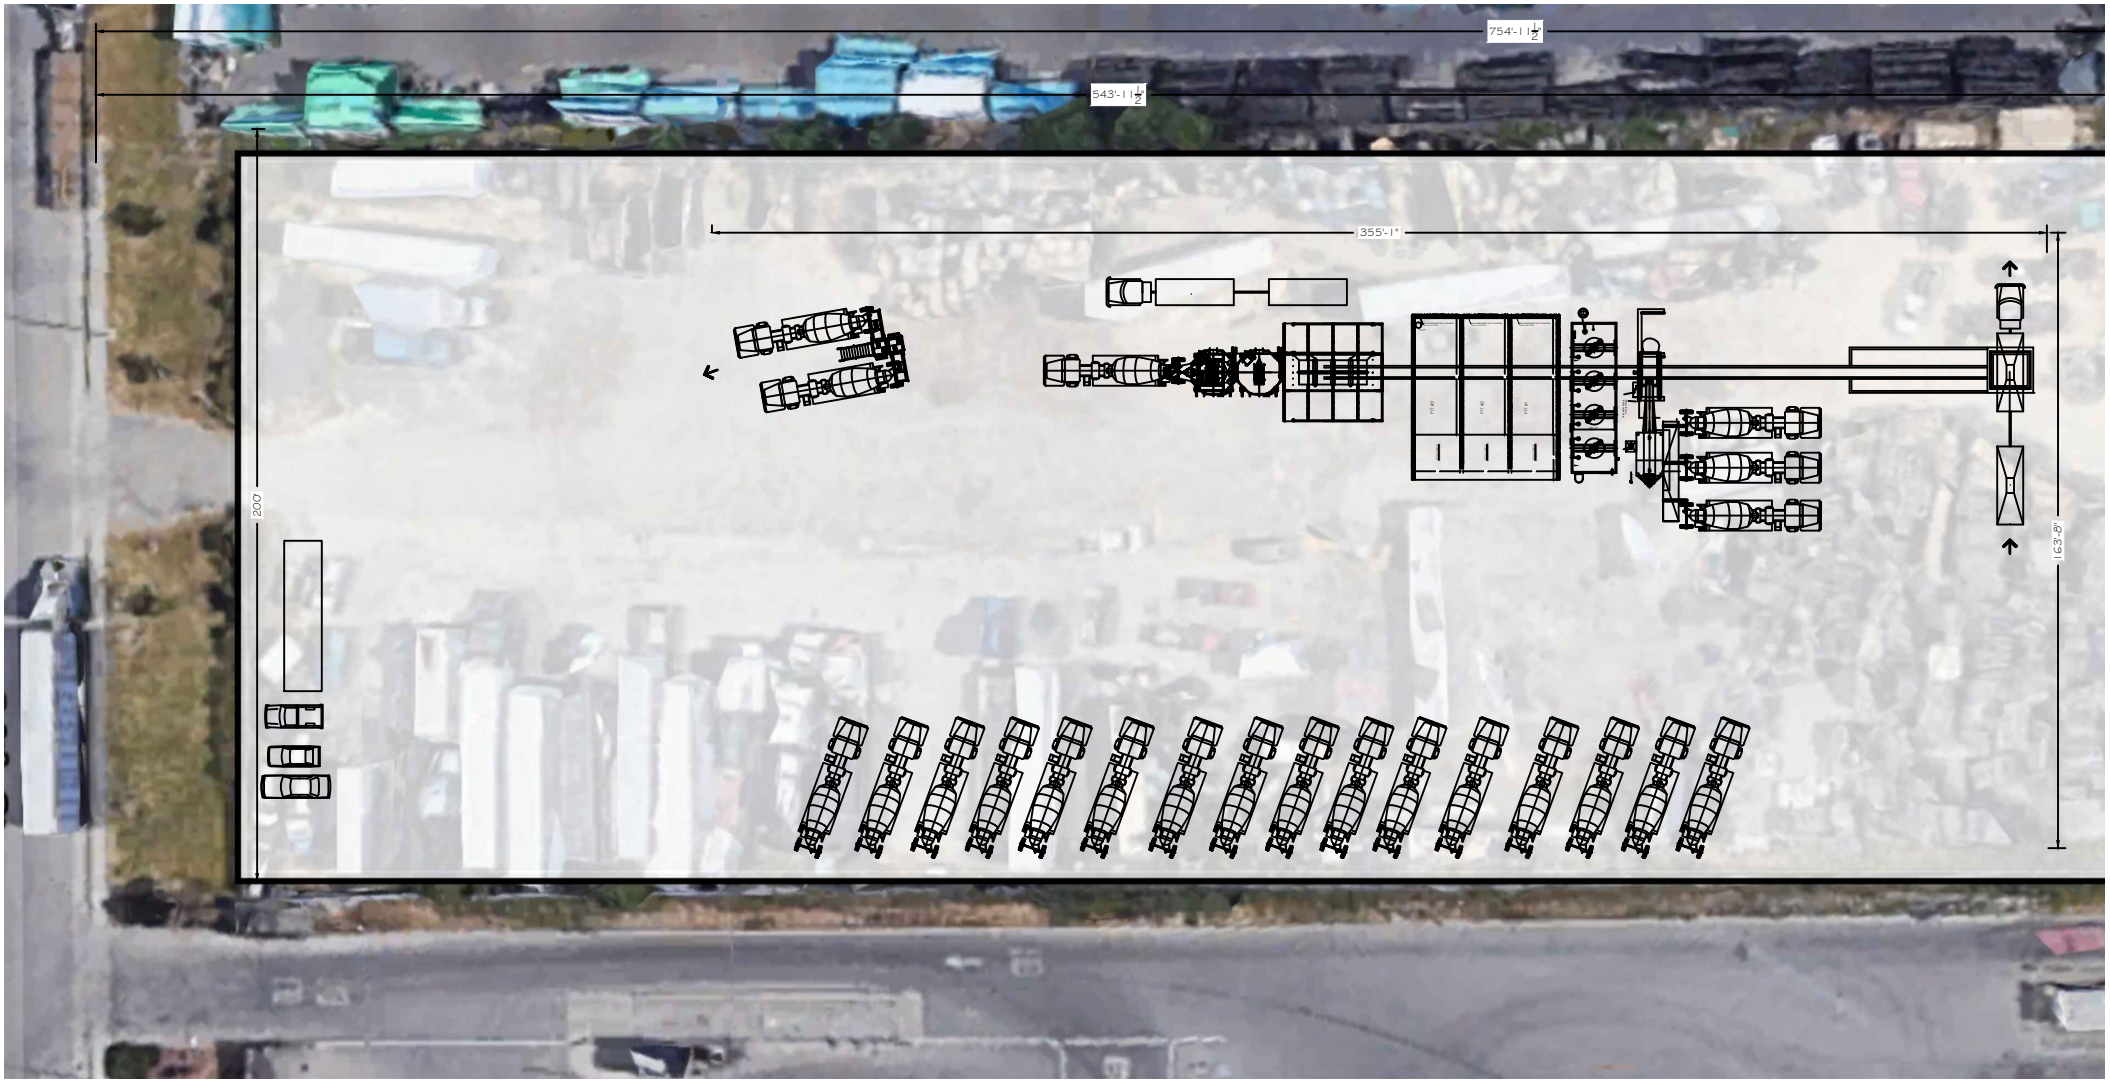
754'-11 1/2"
543'-11 1/2"
355'-1"
200
163'-8"